SKETCH SHOWING THE ALIGNEMENT OF EXISTIN 600MM CI WATER SUPPLY FEEDER LINE TOBE REPLACED WITH 600MM DIA MS LINE ALONG BG ROAD FROM JAYADEVA HOSPITAL EASTSIDE GATE UPTO SAGAR APOLLO HOSPITAL SWAGATH ROAD CROSS INCLUDING EXISTING VARIOUS DIAMETER DISTRIBUTION LINES COMING UNDER JAYANAGAR 4TH 'T' BLOCK SERVICE STATION OF AEE(S)-2 SUB DIVISION.

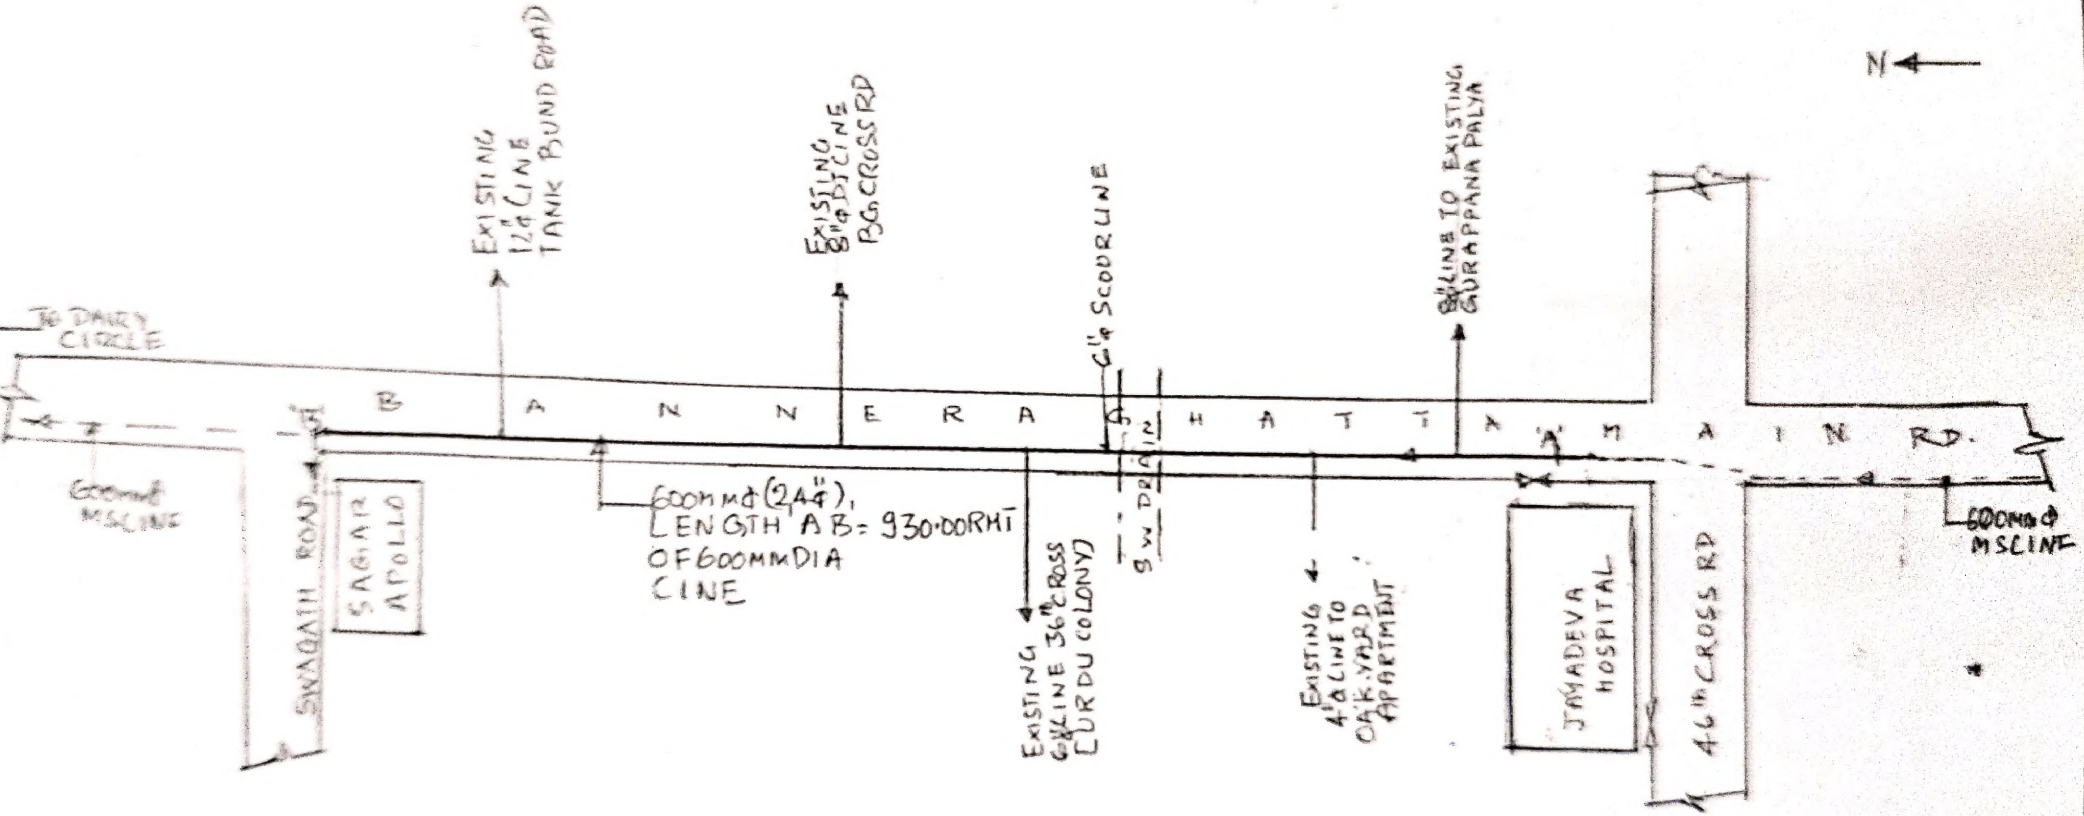

A.E.

A.E.E.(S)-2-1

E.E.S-2

Scanned with OKEN Scanner

ide gateupto Sagar Apolo Gate coming under Jayanagar 4th 'T' Block Service Station of AEE(S)-2-1 Sub Division

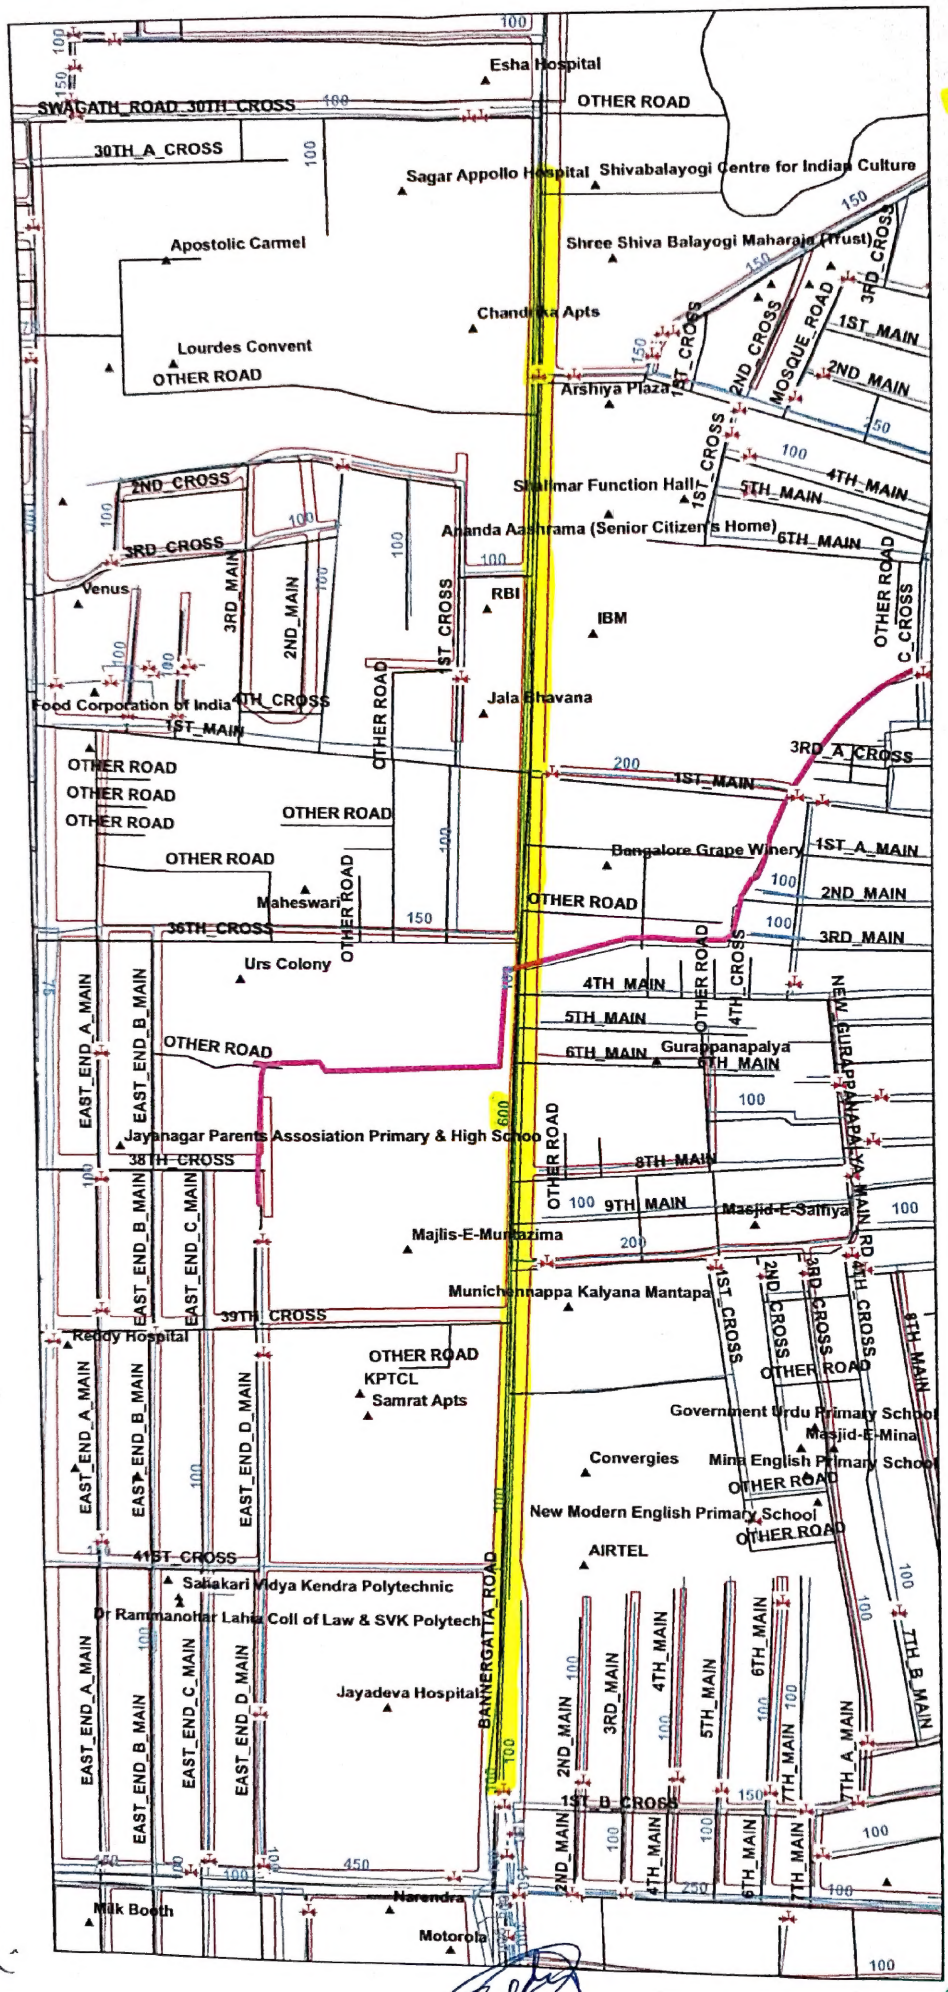

Proposed
600 mm dia
MS Line.

AE/JE

AEE (S)-2-1

EE (S)-2